PRODUCED BY AN AUTODESK EDUCATIONAL PRODUCT

LAND PLAN OF UDAIPUR CITY STATION

UDAIPUR CITY
" B" CLASS KM 111.19 (FROM BERACH JN.)
297.14 (From AHEMDABAD JN.)

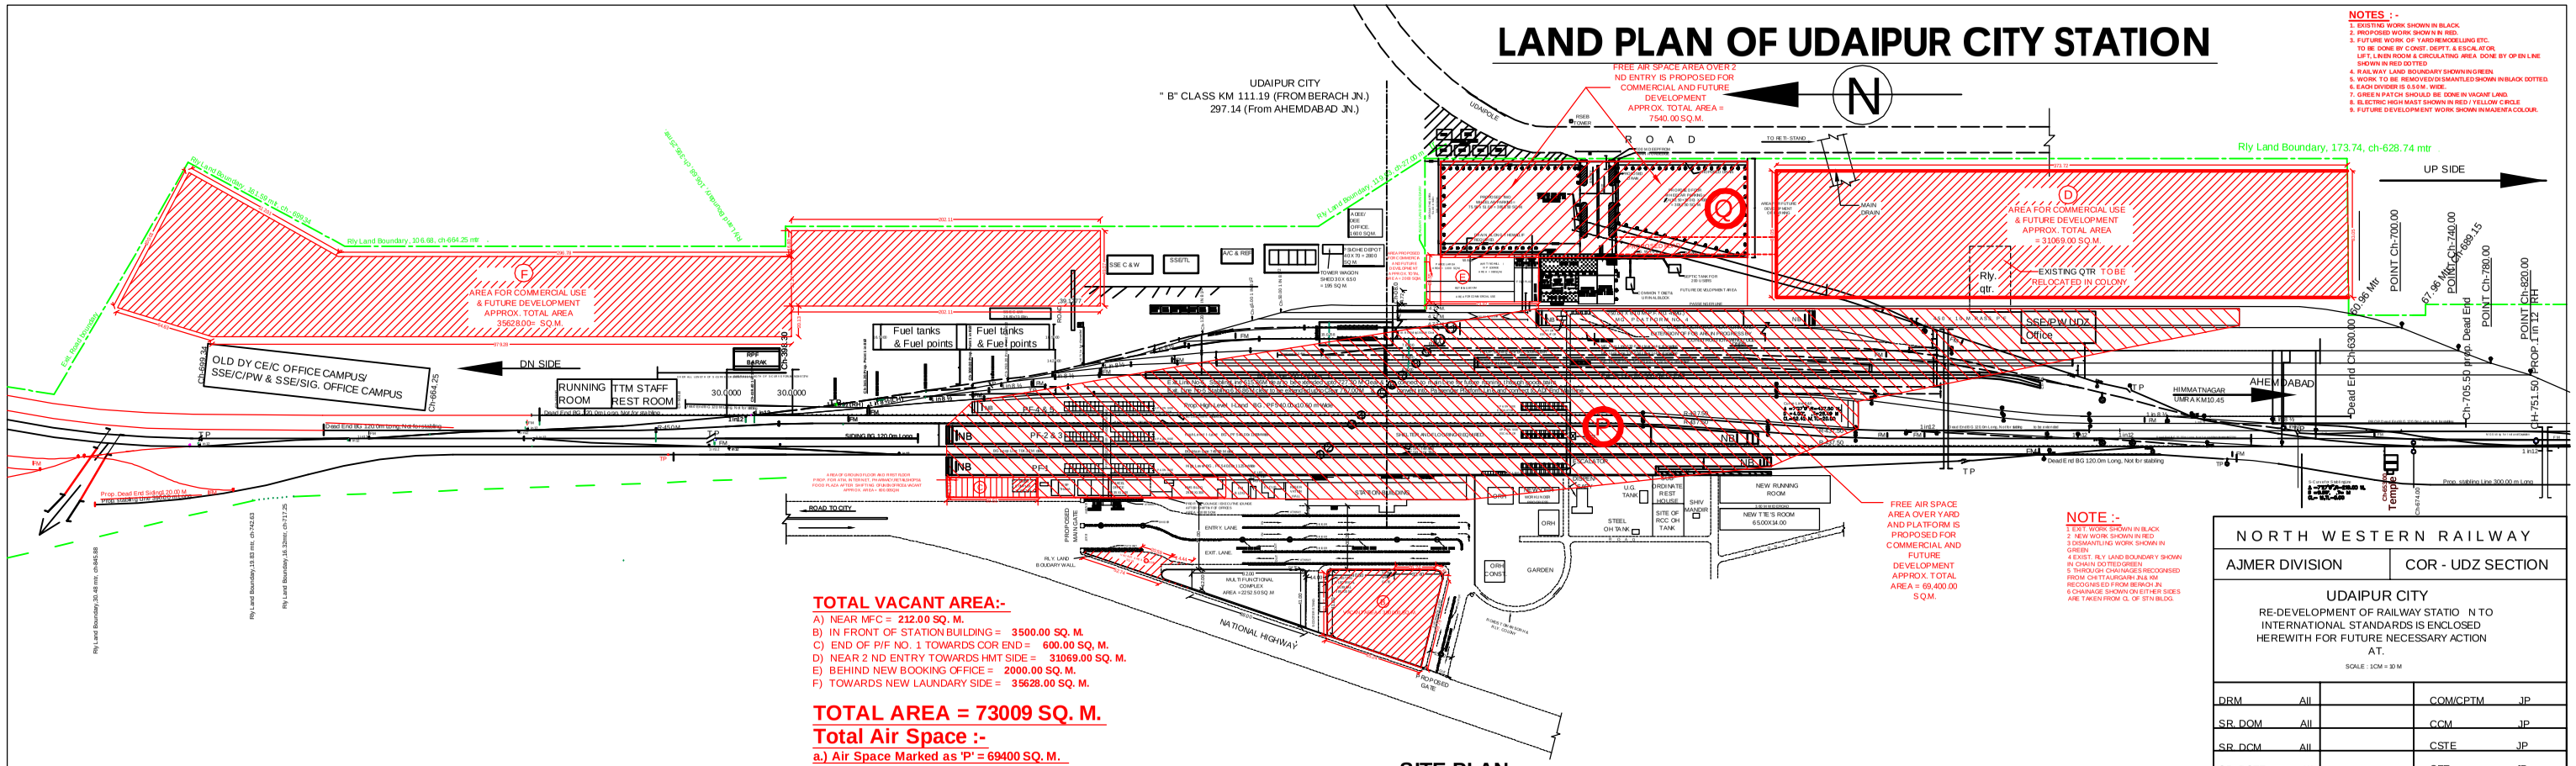

TOTAL VACANT AREA:-

A) NEAR MFC = **212.00 SQ. M.**
B) IN FRONT OF STATION BUILDING = **3500.00 SQ. M.**
C) END OF P/F NO. 1 TOWARDS COR END = **600.00 SQ. M.**
D) NEAR 2 ND ENTRY TOWARDS HMT SIDE = **31069.00 SQ. M.**
E) BEHIND NEW BOOKING OFFICE = **2000.00 SQ. M.**
F) TOWARDS NEW LAUNDARY SIDE = **35628.00 SQ. M.**

TOTAL AREA = 73009 SQ. M.

Total Air Space :-

a.) Air Space Marked as 'P' = 69400 SQ. M.
b.) Air Space Marked as 'Q' = 7540 SQ. M.

Total Air Space = 76940 SQ. M.

Grand Total = 149949 SQ.M.

SITE PLAN
NOT TO SCALE

NOTES :-

1. EXISTING WORK SHOWN IN BLACK.
2. PROPOSED WORK SHOWN IN RED.
3. FUTURE WORK OF YARD/REMODELLING ETC. TO BE DONE BY CONST. DEPTT. & ESCALATOR, LIFT, LIN/IN ROOM & CIRCULATING AREA. DONE BY OP ON LINE SHOWN IN RED DOTTED
4. RAILWAY LAND BOUNDARY SHOWN IN GREEN.
5. WORK TO BE REMOVED/DISMANTLED SHOWN IN BLACK DOTTED.
6. EACH DIVIDER IS 0.5 0 M. WIDE.
7. GREEN PATCH SHOULD BE DONE IN VACANT LAND.
8. ELECTRIC HIGH MAST SHOWN IN RED / YELLOW CIRCLE
9. FUTURE DEVELOPMENT WORK SHOWN IN MAGENTA COLOUR.

NOTE :-

1 EXIT. WORK SHOWN IN BLACK
2 NEW WORK SHOWN IN RED
3 DISMANTLING WORK SHOWN IN GREEN
4 EXIST. RLY. LAND BOUNDARY SHOWN IN CHAIN DOTTED GREEN
5 THROUGH CHAINAGES RECOGNISED FROM CHTTAURGARH JN.& KM RECOGNISED FROM BERACH JN
6 CHAINAGE SHOWN ON EITHER SIDES ARE TWEEN FROM CL OF STN BLDG

EXISTING DETAILS ARE VERIFIED BY ME AT SITE

SSE/W/UDR	SSE/PW/RP Z	ADE/NRP Z

Design by	
Drawn by	TARANJEET SINGH (JE/ DRG.) TEELOK CHAND GRAWWAR
Checked by	G .S.MAK
Case No.	W / 597/ 2 / 3

SSE/DRG.

NORTH WESTERN RAILWAY

AJMER DIVISION	COR - UDZ SECTION

UDAIPUR CITY
RE-DEVELOPMENT OF RAILWAY STATIO N TO INTERNATIONAL STANDARDS IS ENCLOSED HEREWITH FOR FUTURE NECESSARY ACTION AT.

SCALE : 1CM = 10 M

DRM	All		COM/CPTM	JP
SR. DOM	All		CCM	JP
SR. DCM	All		CSTE	JP
SR. DSTE	All		CEE	JP
SR. DEE	All		Dy.CE(c), P&D	JP
SR. DEN(...)	All		XEN(c), P.&D	JP
SR. DME (C & W)	All		CE(c) II	JP
DEN(s)	All			

NO.DRM 1370 / BLDG. /TRACK / 2015

PRODUCED BY AN AUTODESK EDUCATIONAL PRODUCT